#1 SQUARE CUT EAVE OVERHANG CONNECTION

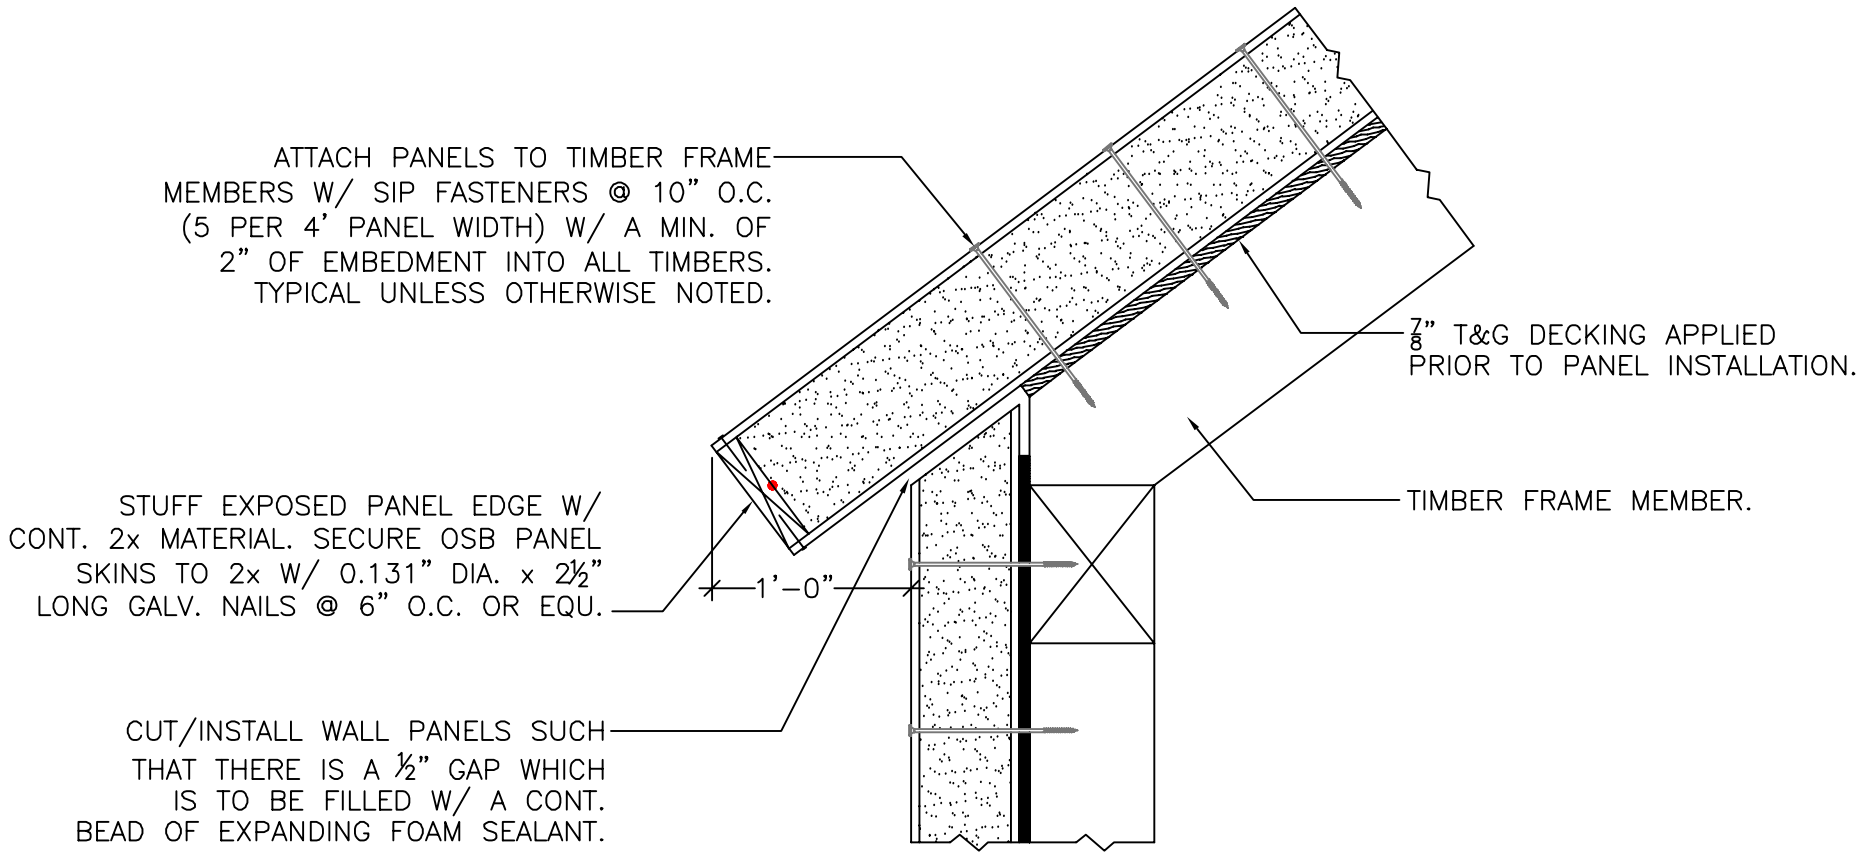

NOTE: ALL RED DOTS – APPLY CONTINUOUS
⅜" DIA. BEAD OF MASTIC SEALANT
BETWEEN 2x MEMBER & PANEL FOAM.

PANEL EAVE CONNECTION DETAIL
SCALE: 1" = 1'-0"

*

Foard PANEL incorporated
P.O. Box 185 , West Chesterfield , NH 0346
(603) 256 - 8800